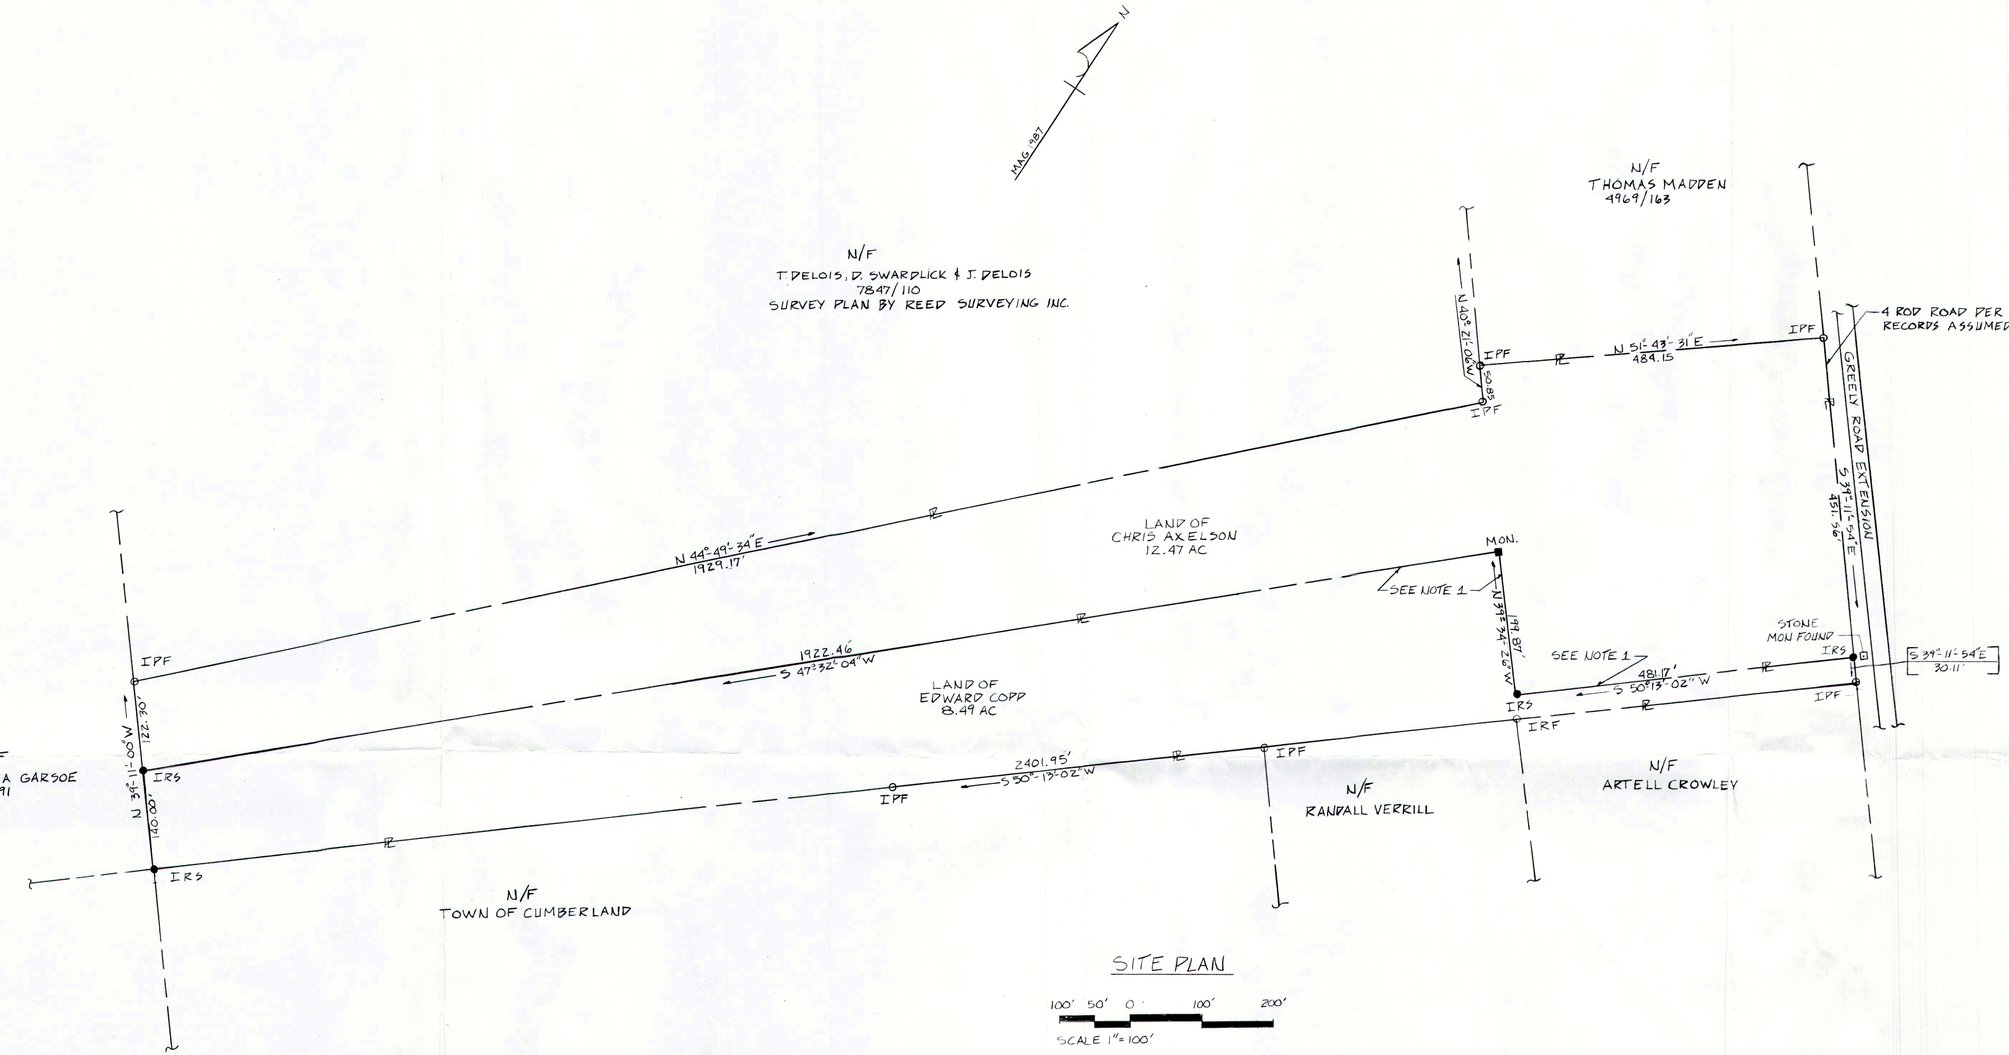

SITE PLAN

100' 50' 0 100' 200'

SCALE 1"=100'

LEGEND

- O IRF — IRON ROD FOUND
- O IPF — IRON PIPE FOUND
- ● IRS — IRON ROD TO BE SET
- ■ MON — MONUMENT FOUND
- ⊡ MON — STONE MONUMENT FOUND
- —R— — — PROPERTY LINE

NOTE

1 DIVISION LINE AGREED TO BY ALEXSON & COPP. NOV 1987

I CERTIFY THIS SURVEY CONFORMS TO THE MAINE BOARD OF REGISTRATION FOR LAND SURVEYORS STANDARD BOUNDARY SURVEY CATEGORY I, CONDITION I

Timothy O. Brown

TIMOTHY O. BROWN RLS 611

TOTAL AREA 20.96 AC±
AXELSON REFERENCE
FORMERLY PATRICK LEAVITT
7120/159
EDWARD COPP DEED 4562/263

MAP R#6 LOT 16

REVISION	DATE

STATE OF MAINE — TIMOTHY O. BROWN — No. 611 — REGISTERED LAND SURVEYOR

DESIGNED BY	DRAWN BY	CHECKED BY
TOB	PS	TOB

JOB NO.	DATE	SCALE
87-120	NOV 1987	1" = 100'

SURVEY PLAN
FOR:
CHRIS AXELSON & EDWARD COPP
CUMBERLAND, MAINE

BH2M
BERRY · HUFF · McDONALD · MILLIGAN · INC.
ENGINEERS · SURVEYORS · PLANNERS
28 STATE STREET
GORHAM, MAINE 04038

SHEET NO.
1 OF 1

PROFESSIONAL GRAPHICS OF MAINE, INC. DPS-30 12786